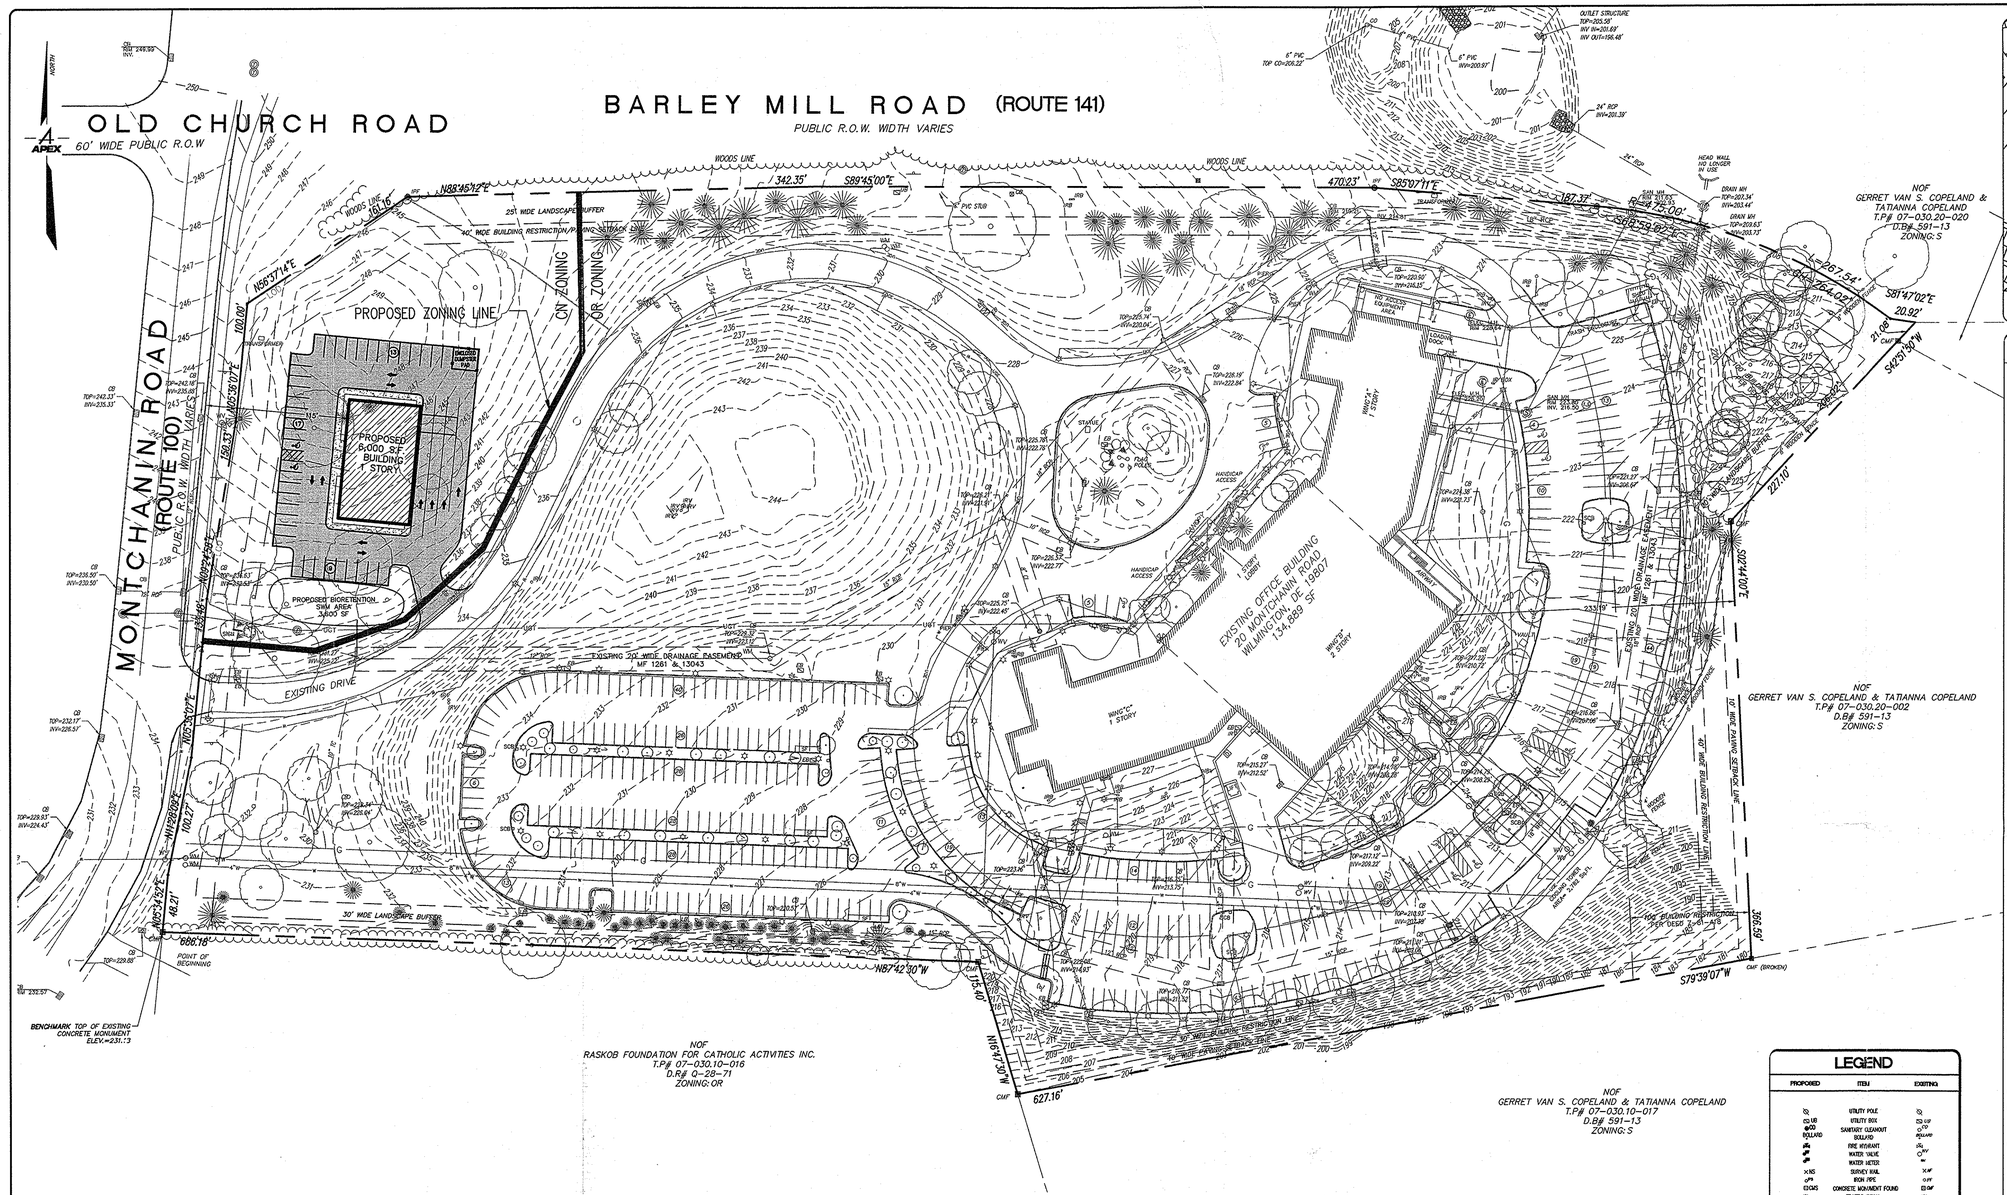
OLD CHURCH ROAD
60' WIDE PUBLIC R.O.W
BARLEY MILL ROAD (ROUTE 141)
PUBLIC R.O.W. WIDTH VARIES
MONTCHANIN ROAD (ROUTE 100)
PUBLIC R.O.W. WIDTH VARIES
PROPOSED ZONING LINE
CN ZONING
OR ZONING
PROPOSED 6,000 S.F. BUILDING 1 STORY
PROPOSED BIORETENTION SWM AREA 3,900 SF
EXISTING DRIVE
EXISTING 20' WIDE DRAINAGE EASEMENT MF 1261 & 13043
EXISTING OFFICE BUILDING 20 MONTCHANIN ROAD WILMINGTON, DE 19807 134,889 SF
25' WIDE LANDSCAPE BUFFER
40' WIDE BUILDING RESTRICTION/PLANTING AREA
30' WIDE LANDSCAPE BUFFER
WOODS LINE
N88°36'12"E 342.35'
S89°45'00"E 470.23'
S85°07'11"E 187.37'
R=475.00'
S62°59'02"E
L=167.54'
CH=167.04'
S51°47'02"E 20.92'
S42°51'36"W 21.68'
CMP (BROKEN)
N87°42'20"W 175.40'
N19°47'39"W 627.16'
S79°39'07"W 326.56'
227.10'
300.00'
POINT OF BEGINNING
BENCHMARK TOP OF EXISTING CONCRETE MONUMENT ELEV.=231.19
NOF GERRET VAN S. COPELAND & TATIANNA COPELAND T.P# 07-030.20-020 D.B# 591-13 ZONING: S
NOF GERRET VAN S. COPELAND & TATIANNA COPELAND T.P# 07-030.20-002 D.B# 591-13 ZONING: S
NOF RASKOB FOUNDATION FOR CATHOLIC ACTIVITIES INC. T.P# 07-030.10-016 D.B# 0-28-71 ZONING: OR
NOF GERRET VAN S. COPELAND & TATIANNA COPELAND T.P# 07-030.10-017 D.B# 591-13 ZONING: S
OUTLET STRUCTURE TOP=203.55' INV IN=203.65' INV OUT=196.48'
HEAD WALL NO LONGER IN USE
DRAIN MH TOP=203.34' INV=203.14'
DRAIN MH TOP=203.63' INV=203.73'
DRAIN MH TOP=217.32' INV=209.22'
DRAIN MH TOP=215.27' INV=212.52'
DRAIN MH TOP=214.76' INV=208.26'
DRAIN MH TOP=210.93' INV=203.40'
DRAIN MH TOP=210.77' INV=202.77'
